# CLOVERDALE I 3’

## Direct Fencing Supply

www.directfencingsupply.ca
1-888-751-5324

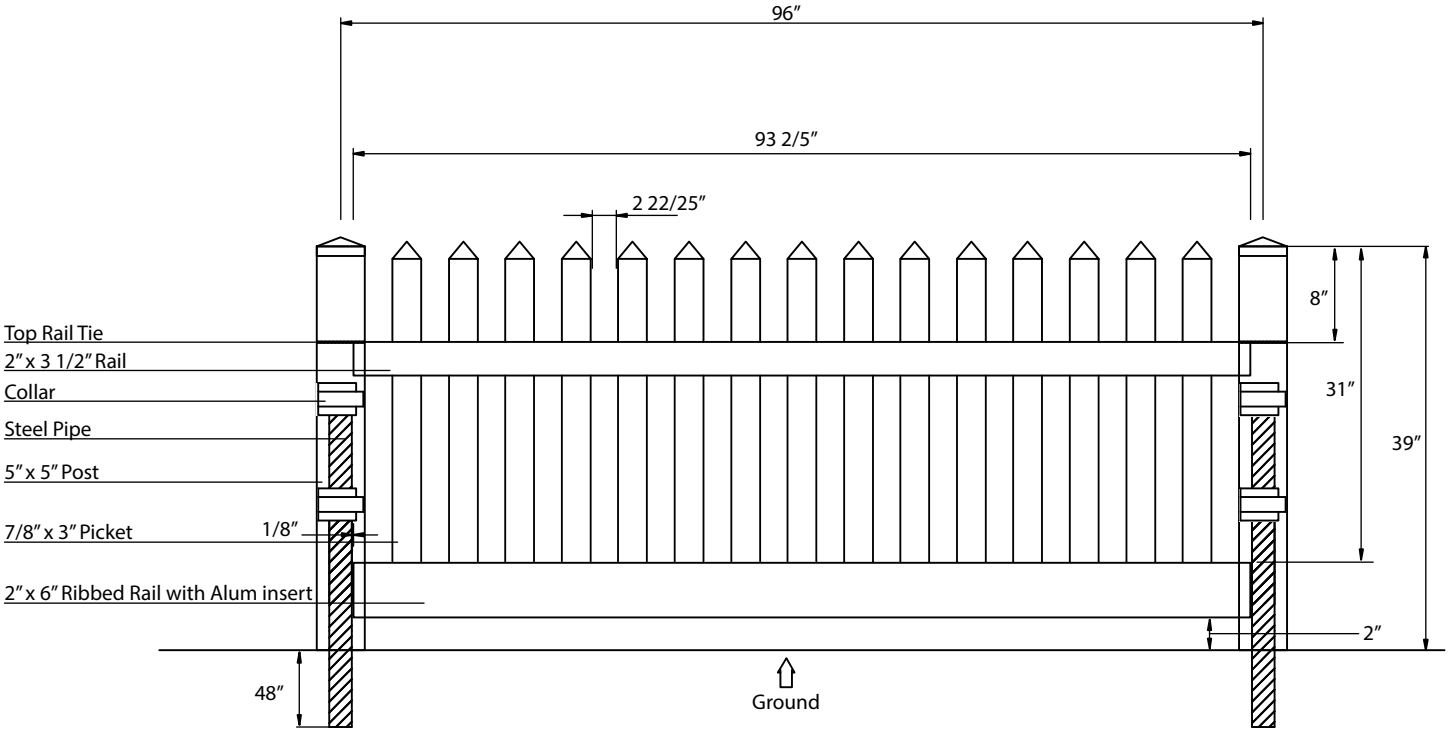


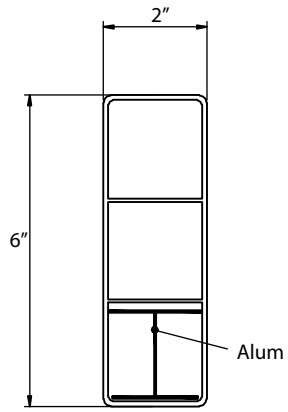


Side view of Alum insert

| Material per 8’ section | | | |
|---|---|---|---|
| **Item** | **Dimension** | **Thickness** | **Qty** |
| **Post** | 5″ x 5″ x 39″ | 0.150″ | 1 |
| **Rail** | 2" x 3 1/2" x 93 2/5" | 0.080″ | 1 |
| | 2" x 6" x 93 2/5" | 0.080″ | 1 |
| **Picket** | 7/8" x 3" x 30″ | 0.051″ | 15 |
| **Steel Pipe** | 2 3/8″ x 96″ | | 1 |
| **Top Rail Tie** | 5″ x 5″ | | 1 |
| **Collar** | 5″ x 5″ | | 2 |
| **Alum** | 93 2/5″ | | 1 |
| **Post Cap** | Flat Cap | | 1 |
| **Picket Cap** | Spade Caps | | 15 |

DFS VINYL PRODUCTS™
www.dfsvinyl.ca