LAKESIDE 4’

Direct Fencing Supply

www.directfencingsupply.ca
1-888-751-5324

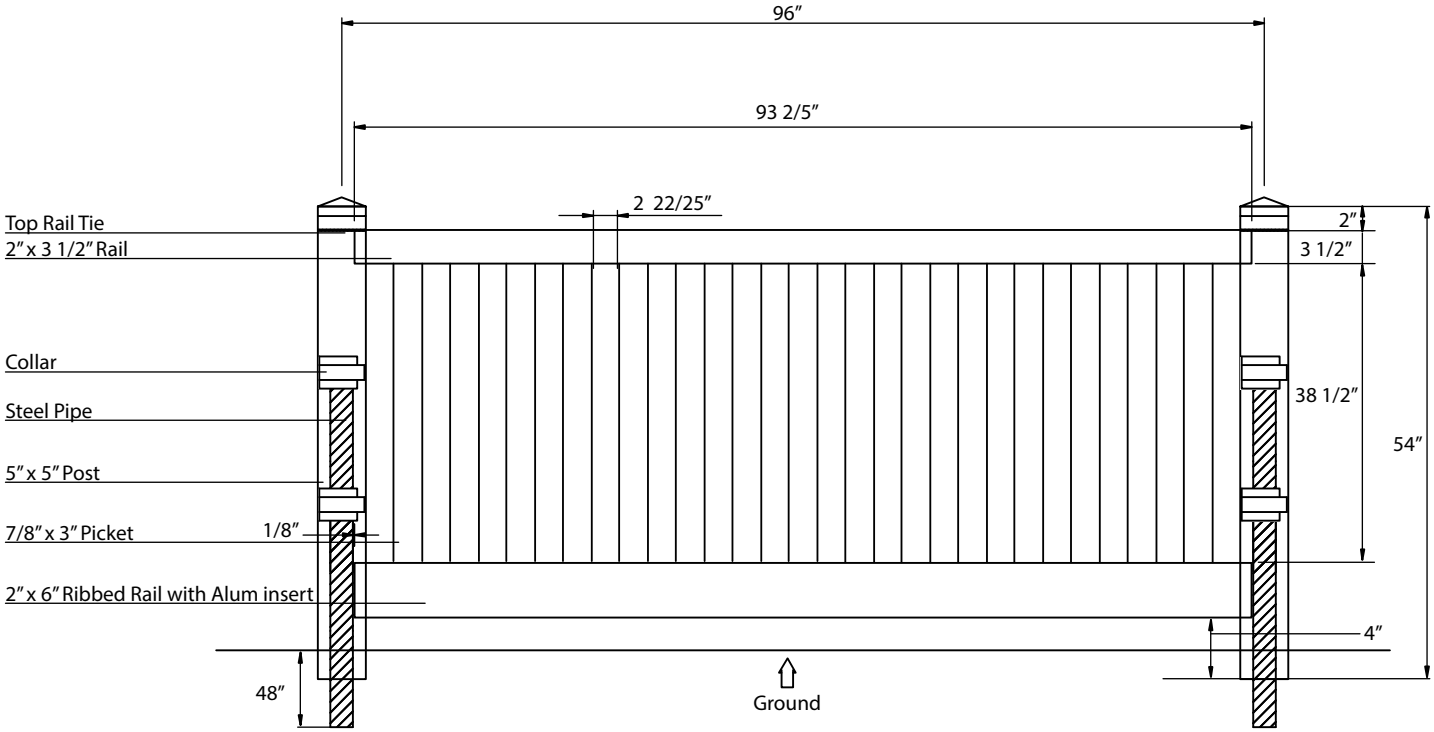

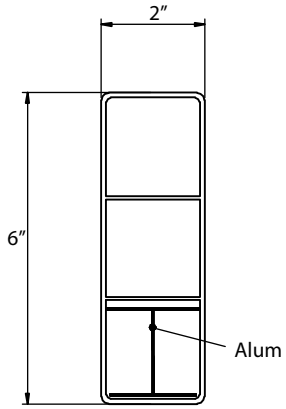

Side view of Alum insert

Material per 8’ section			
Item	**Dimension**	**Thickness**	**Qty**
Post	5”x 5”x 54”	0.150”	1
Rail	2" x 3 1/2" x 93 2/5"	0.080”	1
	2" x 6" x 93 2/5"	0.080”	1
Picket	7/8" x 3" x 41 1/2”	0.051”	15
Steel Pipe	2 3/8”x 96”		1
Top Rail Tie	5”x 5”		1
Collar	5”x 5”		2
Alum	93 2/5”		1
Post Cap	Flat Cap		1

DFS VINYL PRODUCTS™
www.dfsvinyl.ca