CLOVERDALE I 6’

Direct Fencing Supply

www.directfencingsupply.ca
1-888-751-5324

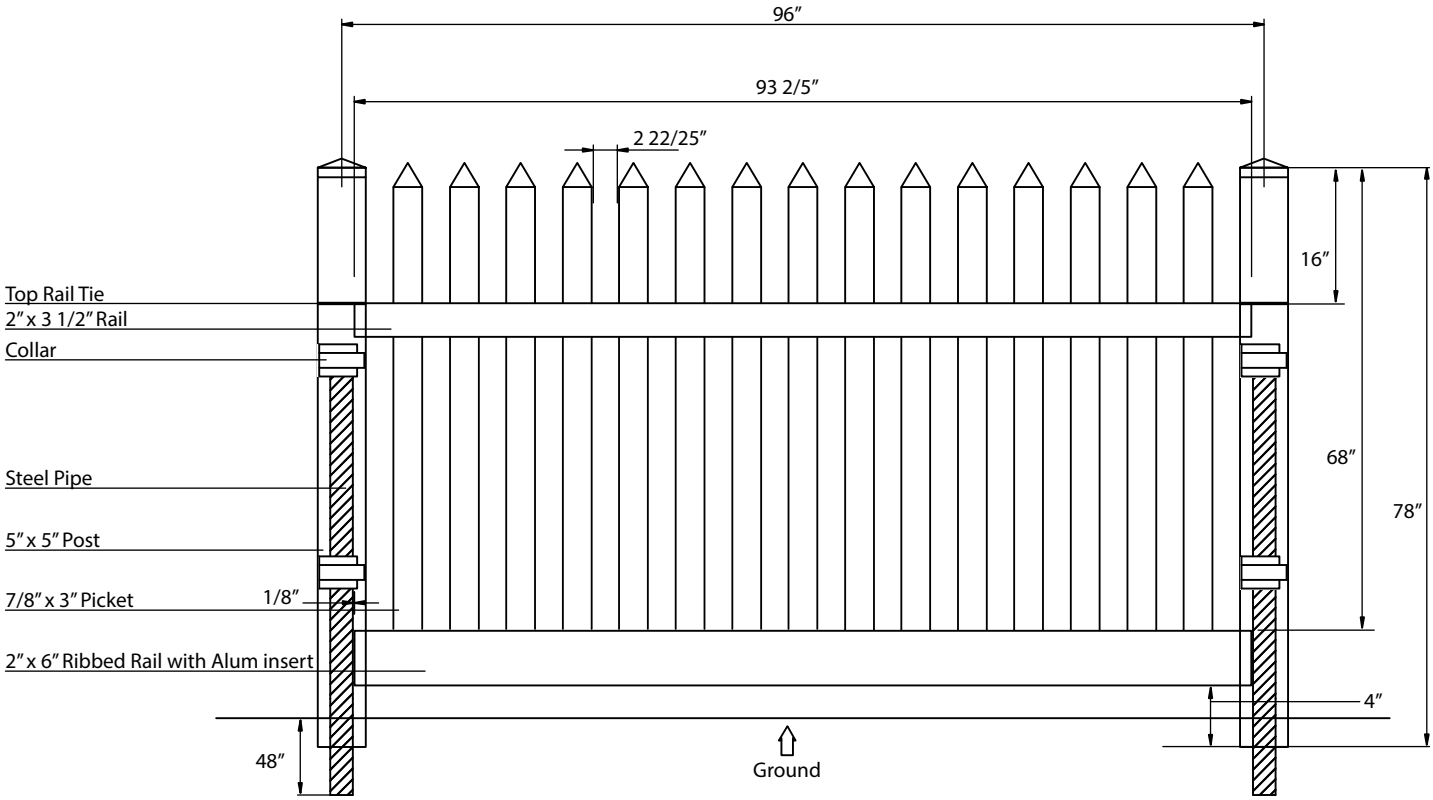

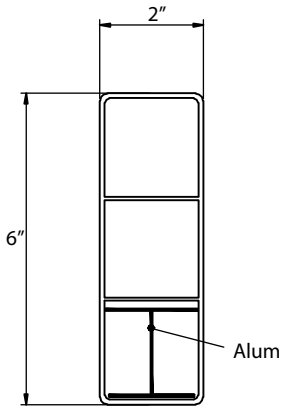

Side view of Alum insert

Material per 8’ section			
Item	**Dimension**	**Thickness**	**Qty**
Post	5″ x 5″ x 78″	0.150″	1
Rail	2" x 3 1/2" x 93 2/5"	0.080″	1
	2" x 6" x 93 2/5"	0.080″	1
Picket	7/8" x 3" x 67″	0.051″	15
Steel Pipe	2 3/8″ x 96″		1
Top Rail Tie	5″ x 5″		1
Collar	5″ x 5″		2
Alum	93 2/5″		1
Post Cap	Flat Cap		1
Picket Cap	Spade Caps		15

DFS VINYL PRODUCTS™
www.dfsvinyl.ca